



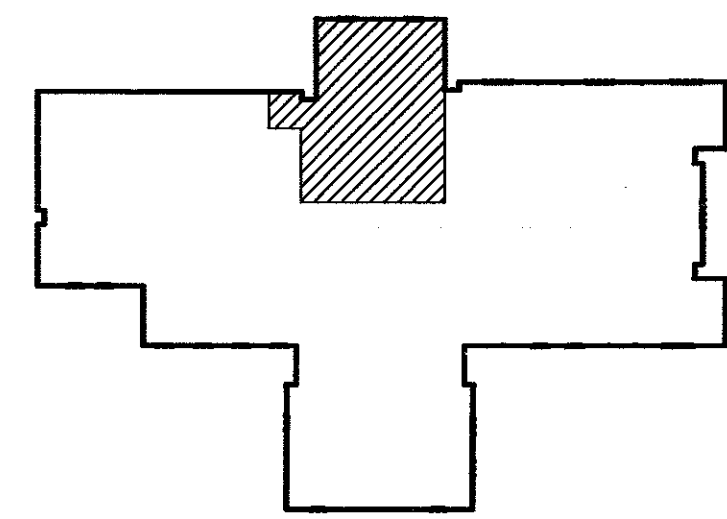

KEY PLAN
SCALE: 1" = 100'-0"

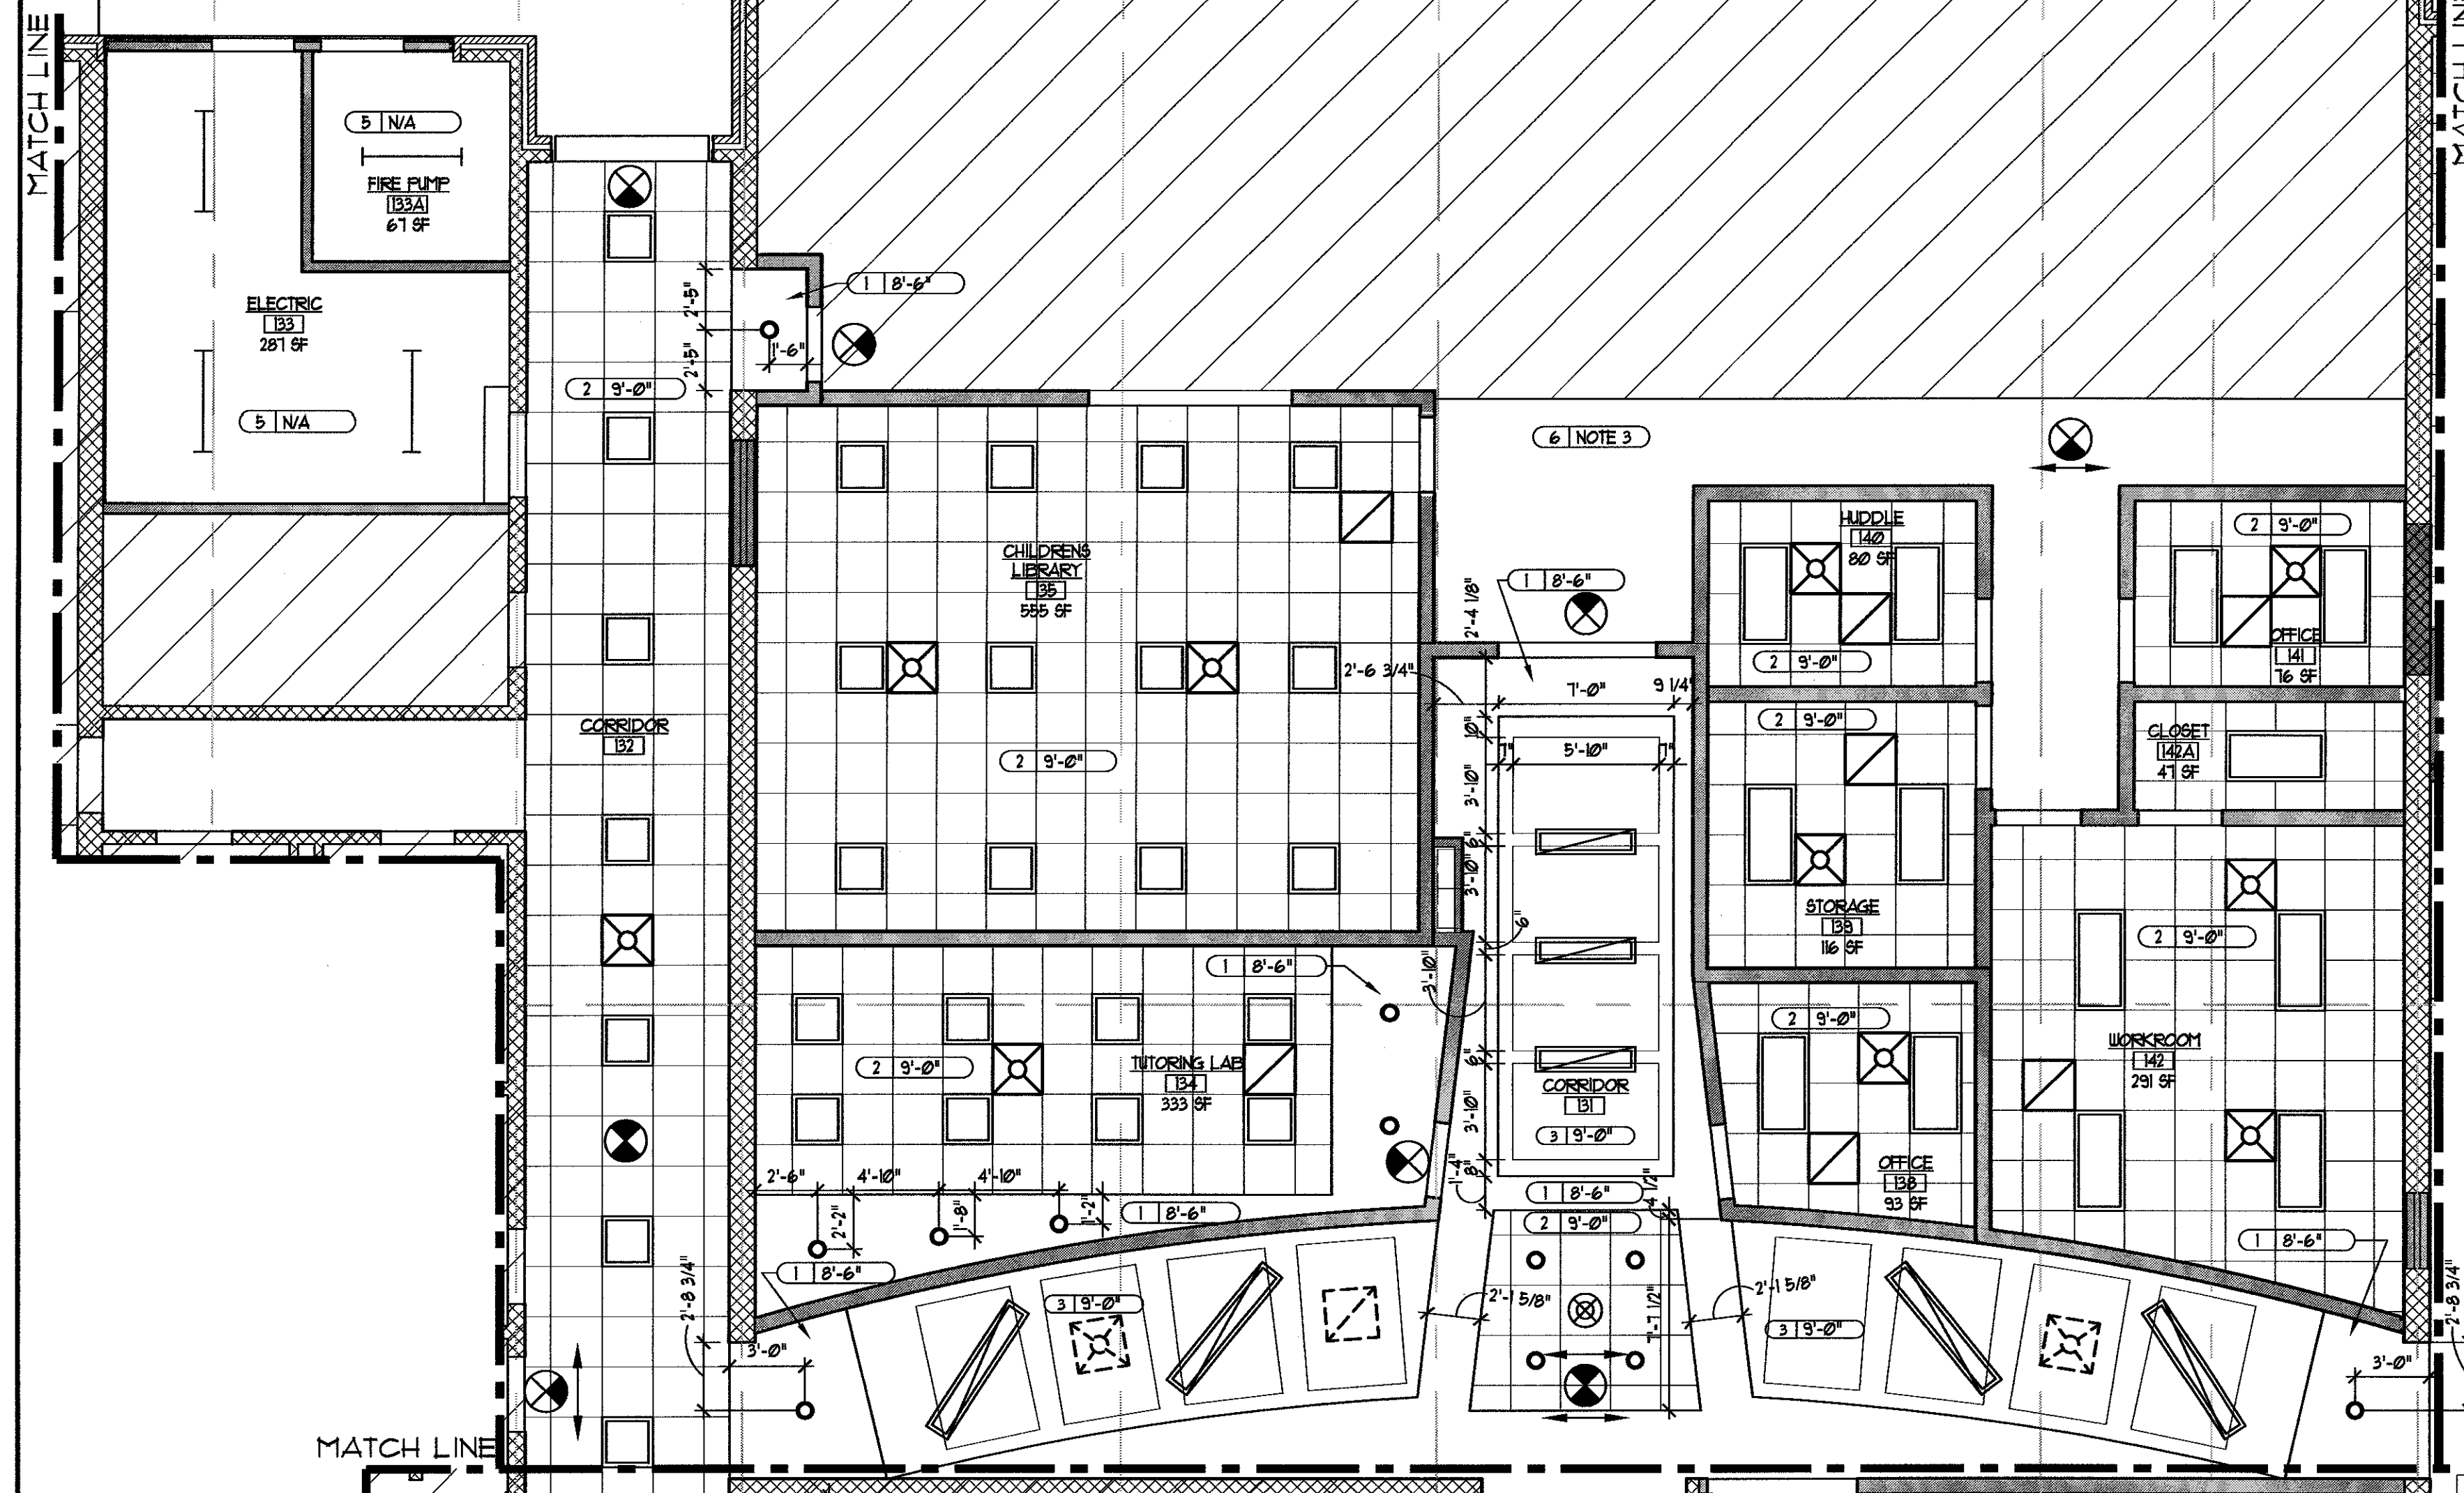

2 ENLARGED REFLECTED CEILING PLAN
A-6W/A-8W SCALE: 3/16" = 1'-0"

CEILING FIXTURE LEGEND

	1 x 4 FLUORESCENT LIGHT FIXTURE		SUPPLY AIR REGISTER
	2 x 4 FLUORESCENT LIGHT FIXTURE		RETURN AIR GRILLE
	2 x 2 FLUORESCENT LIGHT FIXTURE		EXHAUST FAN
	SUSPENDED STRIP PENDANT		EXIT INDICATOR
	STRIP FLUORESCENT LIGHT FIXTURE		CEILING MOUNTED TRACK LIGHTING
	WALL MOUNTED FLUORESCENT LIGHT FIXTURE		RECESSED FLUORESCENT LINEAR FIXTURE
	DECORATIVE LIGHT FIXTURE		PENDANT LIGHT FIXTURE
	RECESSED LIGHT FIXTURE		DECORATIVE LIGHT FIXTURE




NOTES

- ALL RECESSED LIGHT FIXTURES, SPRINKLER HEADS AND PENDANT LIGHT FIXTURES IN THE CEILING TILE ARE CENTERED IN THE TILE UNLESS NOTED OTHERWISE.
- THE PLACEMENT OF ALL CEILING MOUNTED LIGHT FIXTURES SHALL BE COORDINATED WITH DOOR SWINGS.
- PROVIDE NEW CEILING TO COMPLETE CEILING TO WALLS. CEILING TO MATCH EXISTING.


CEILING TYPES

- GYP. BD.
- 2'x2' A.C.T.
- SUSPENDED PANEL SYSTEM
- 2'x2' BLACK A.C.T. 6" ABOVE TOP OF PANEL SYSTEM
- CURVED SUSPENDED PANEL SYSTEM
- 2'x2' BLACK A.C.T. 6" ABOVE TOP OF PANEL SYSTEM
- EXPOSED CEILING
- MATCH EXISTING CEILING SYSTEM
- 2'x2' METAL CEILING TILE

KEY

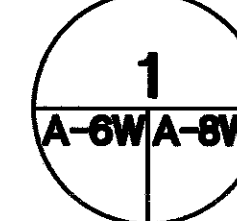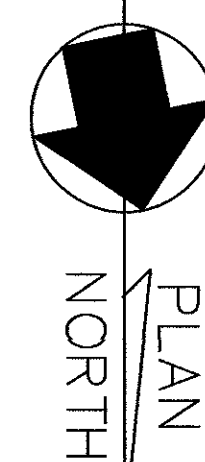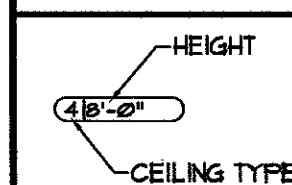


1 ENLARGED REFLECTED CEILING PLAN
A-6W/A-8W SCALE: 3/16" = 1'-0"

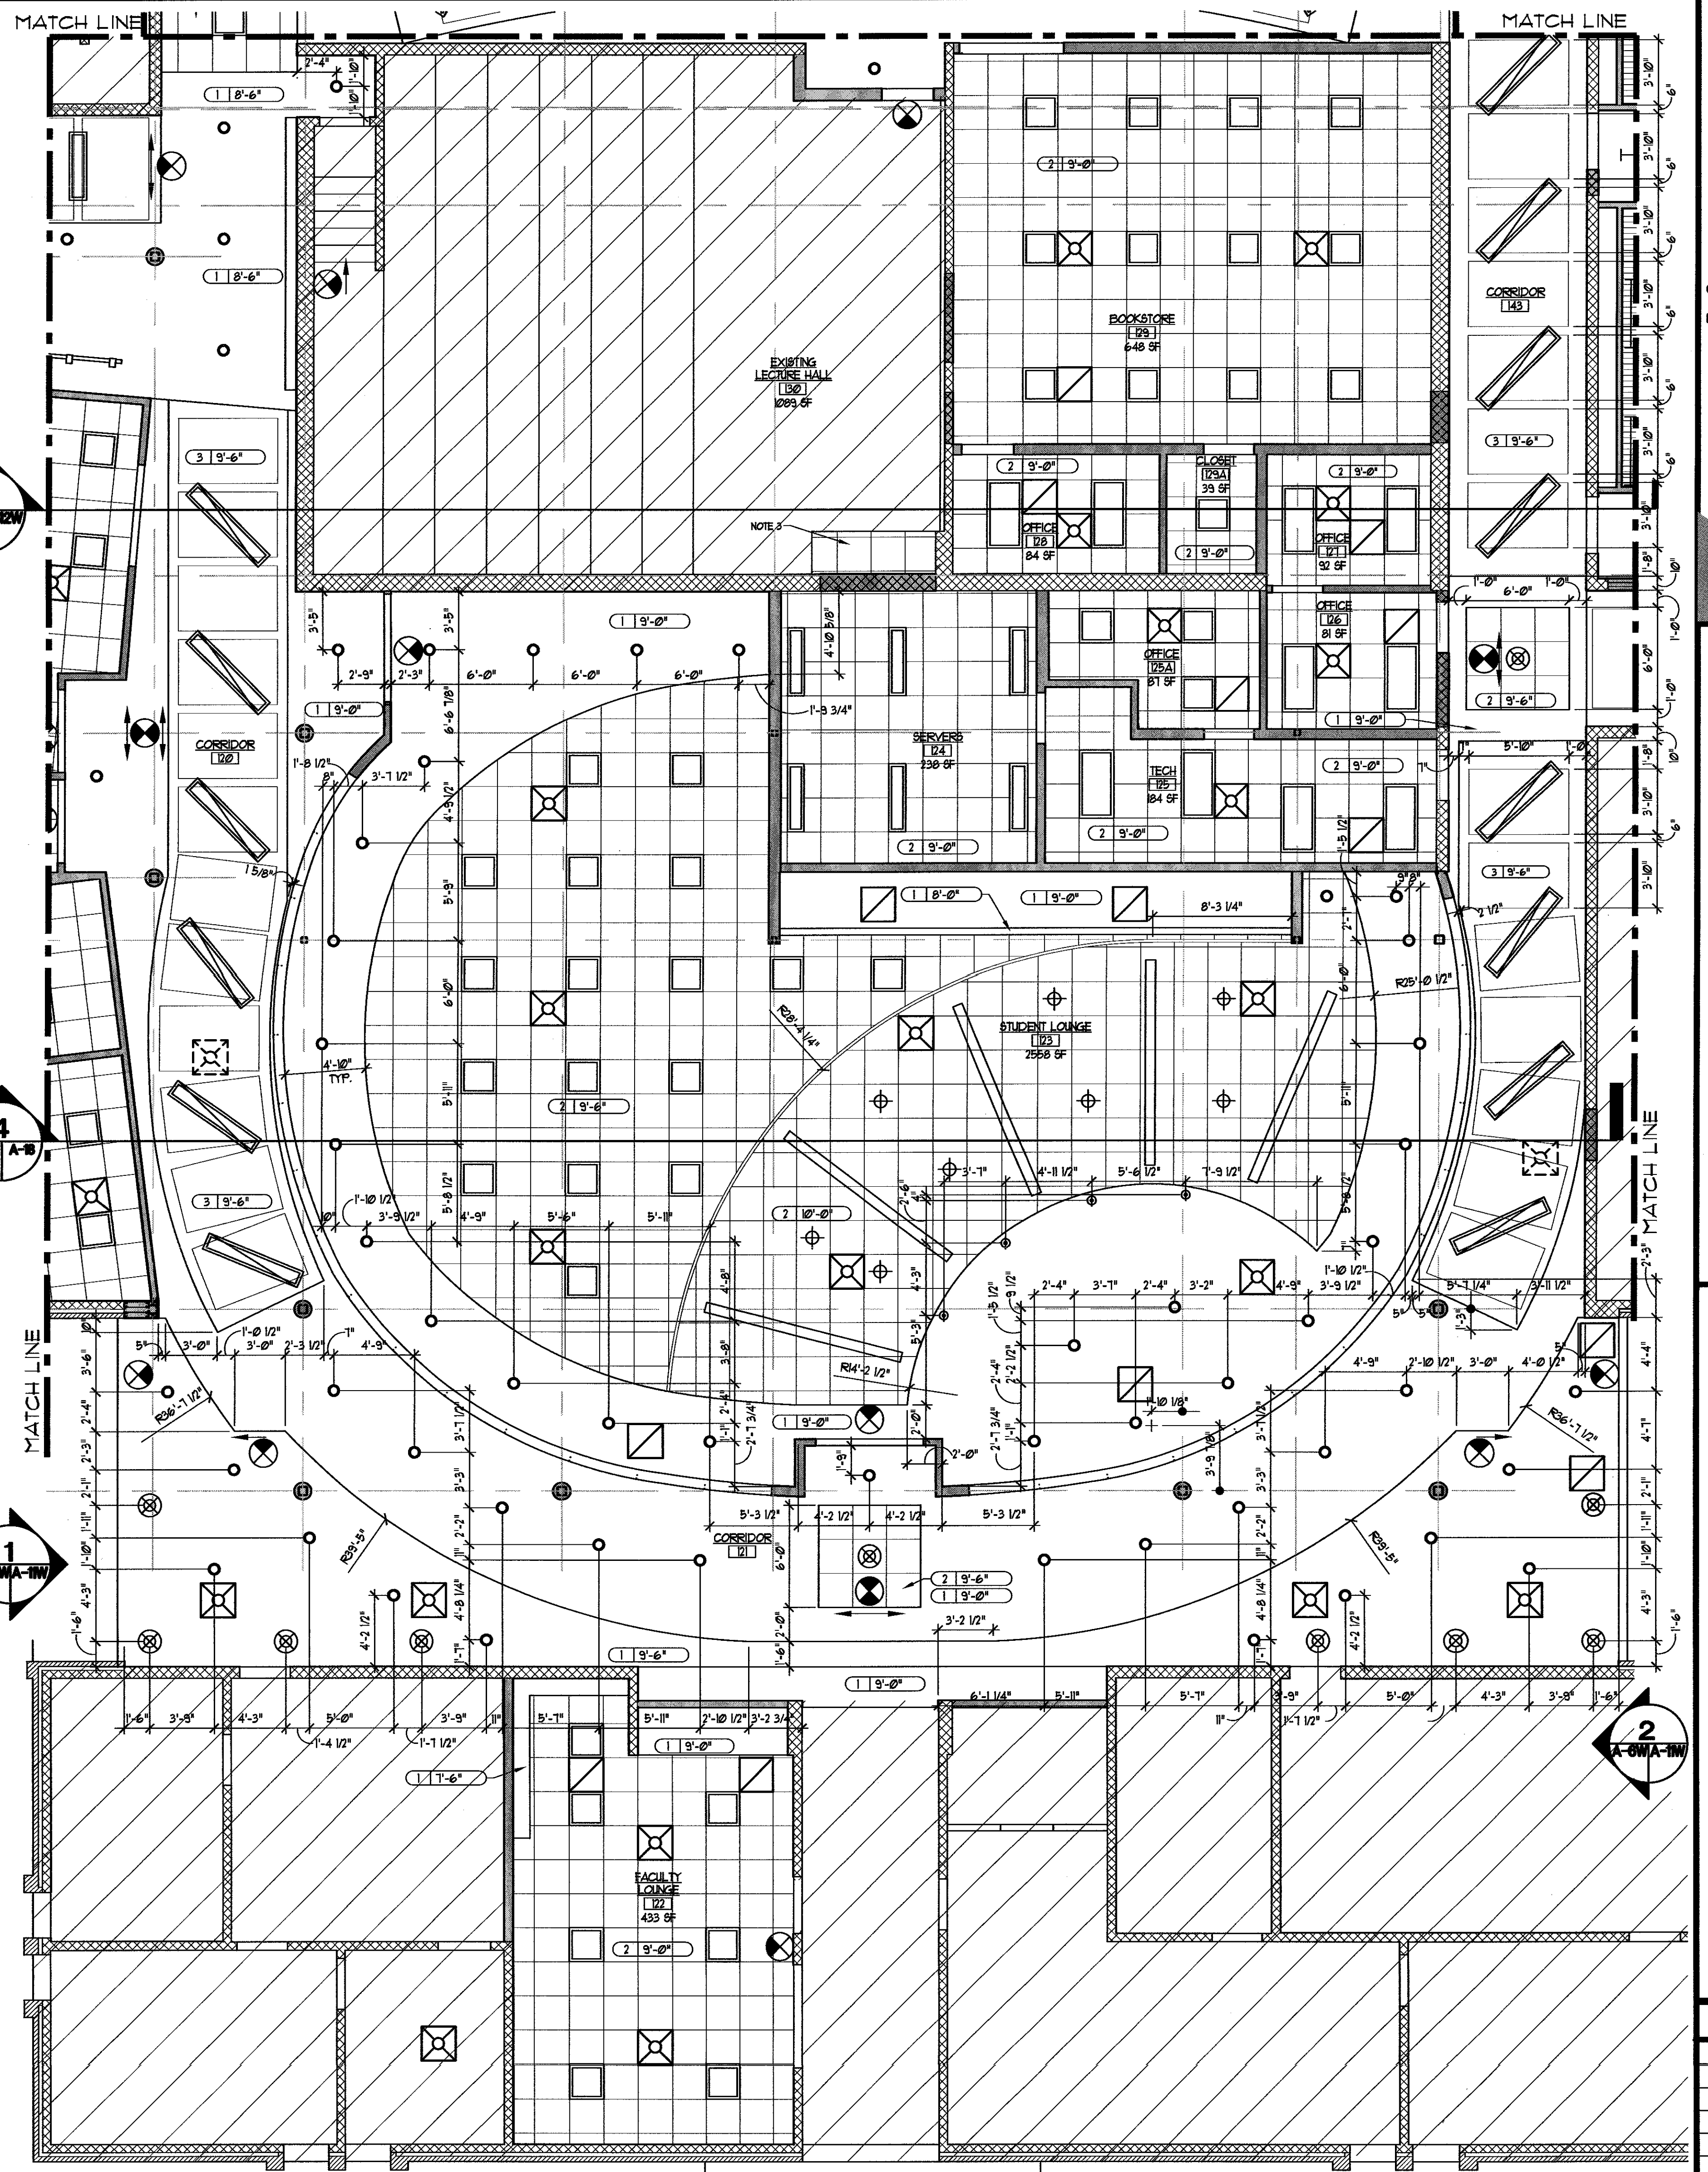

KEY PLAN
SCALE: 1" = 100'-0"


mbj ARCHITECTURE
A PROFESSIONAL LIMITED LIABILITY COMPANY
GROVE PARK SQUARE
11537-B NUCKOLS ROAD
Glen Allen, Virginia 23059
(804) 273-9811 Fax: (804) 273-9843

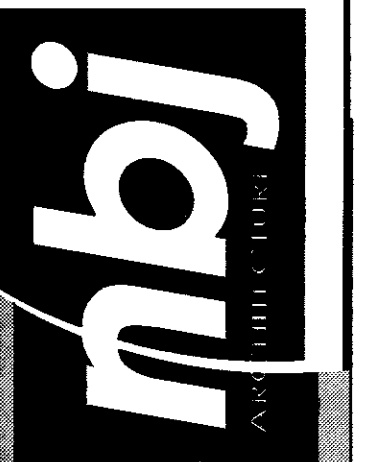

**RAPPAHANNOCK
COMMUNITY COLLEGE**
CAMPUS RENOVATIONS
WARSAW + GLENN, VIRGINIA
PC: 260-17712

**ENLARGED REFLECTED
CEILING PLANS
WARSAW CAMPUS**

Date:	MAY 11, 2010
REVISIONS	
NO.	DATE

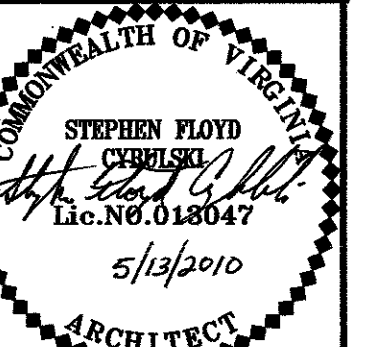

Sheet
A-8W
File Number
RCC-ASU-PLAN